DOWNTOWN PEDESTRIAN IMPROVEMENTS

NEWMARKET, NH

WORKZONE - TRAFFIC ROUTING

ONE WAY TRAFFIC

Legend:

- Existing Traffic Flow
- Proposed Traffic Flow
- Work Zone

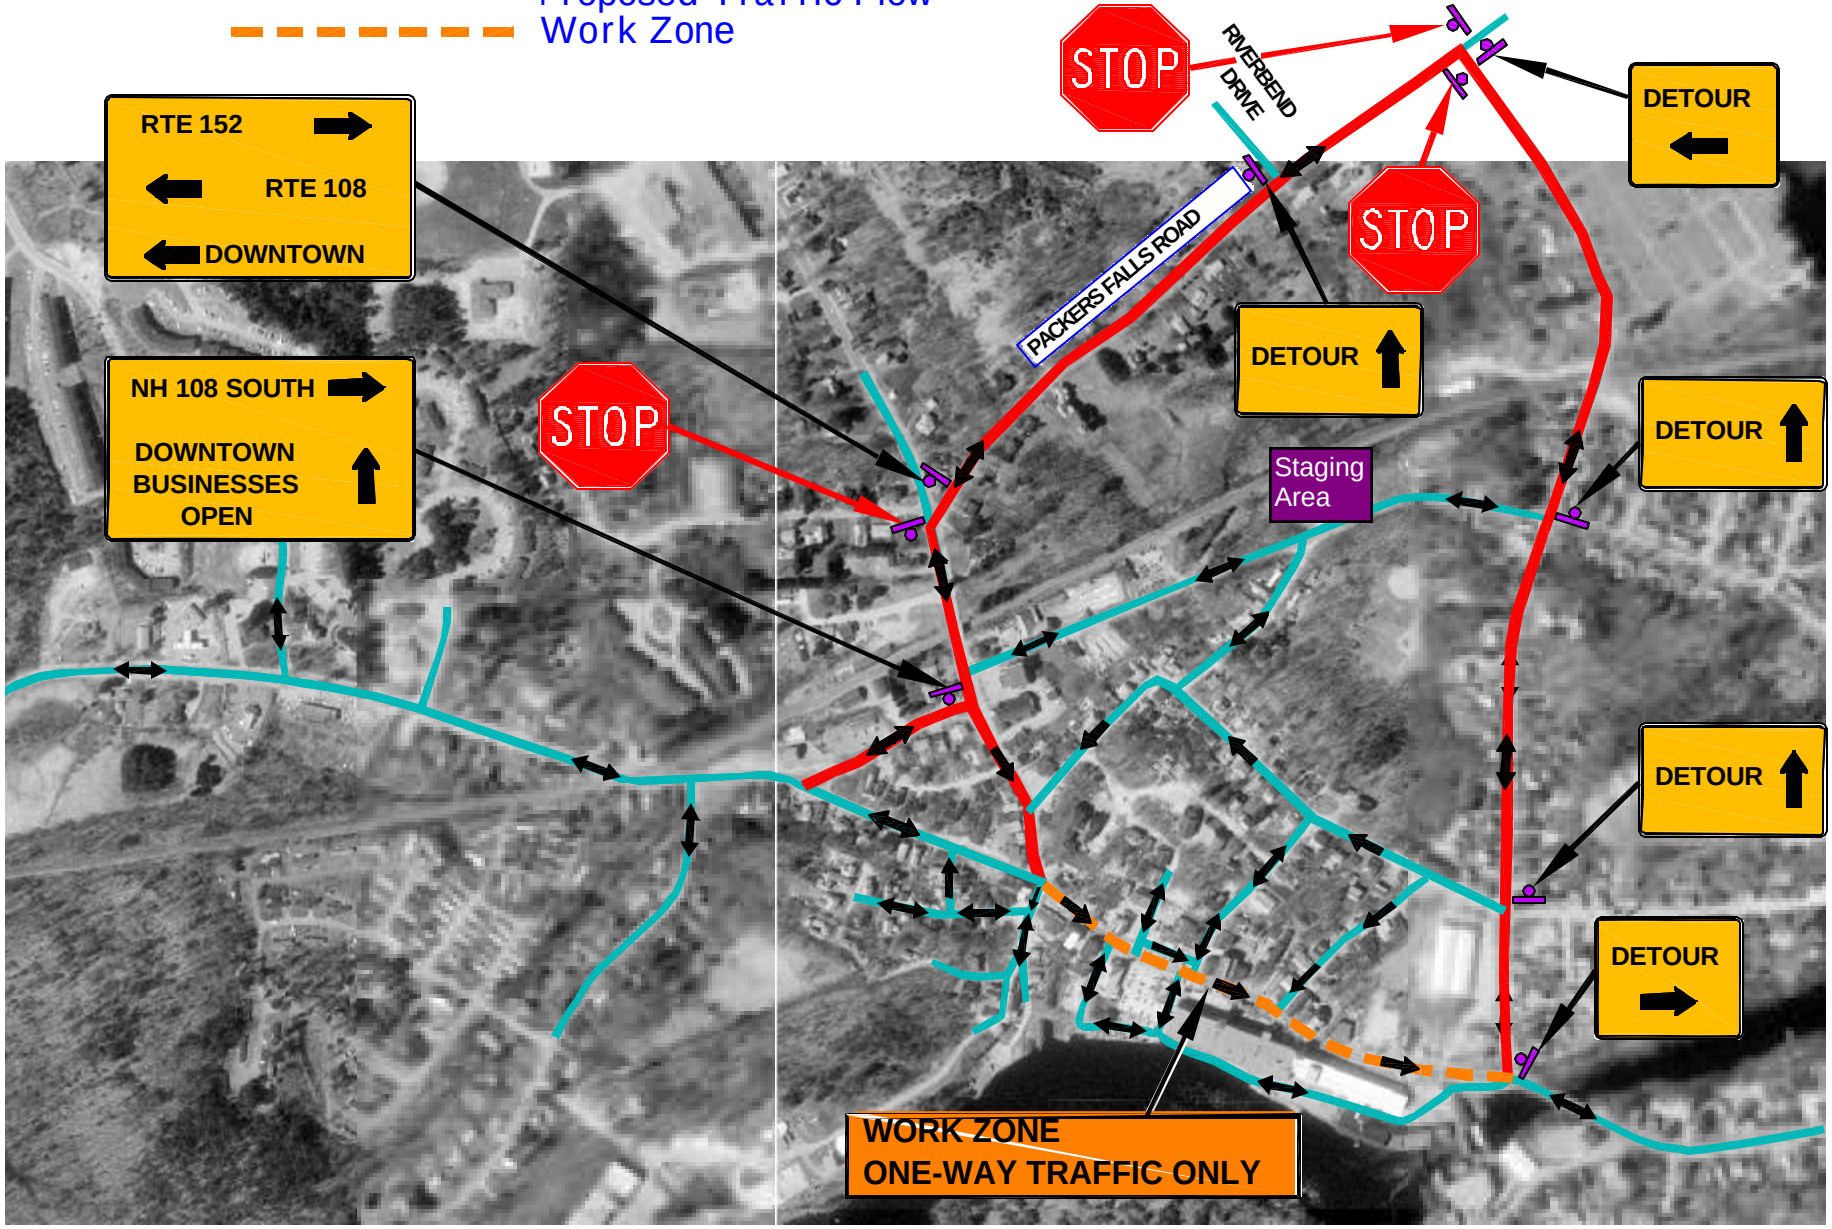

H:\SDSKPROJ\1076\DESIGN\1076TRAFFIC.dwg, workzones, 2/27/2007 9:26:02 AM, hob